NOTE:
ORDER DOORS BY CLEAR OPENING DIMENSIONS REQUIRED

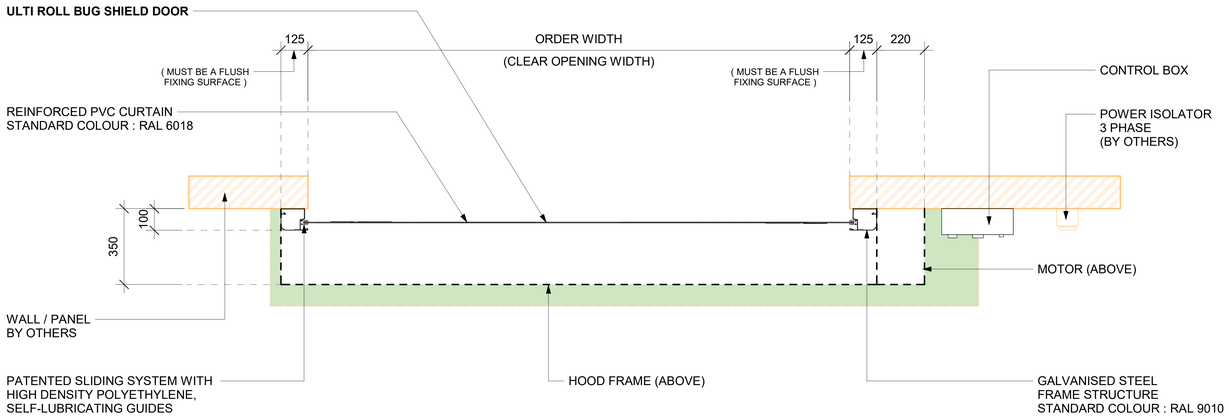

1 / - **FLOOR PLAN VIEW**

SCALE: 1:10 MTS.

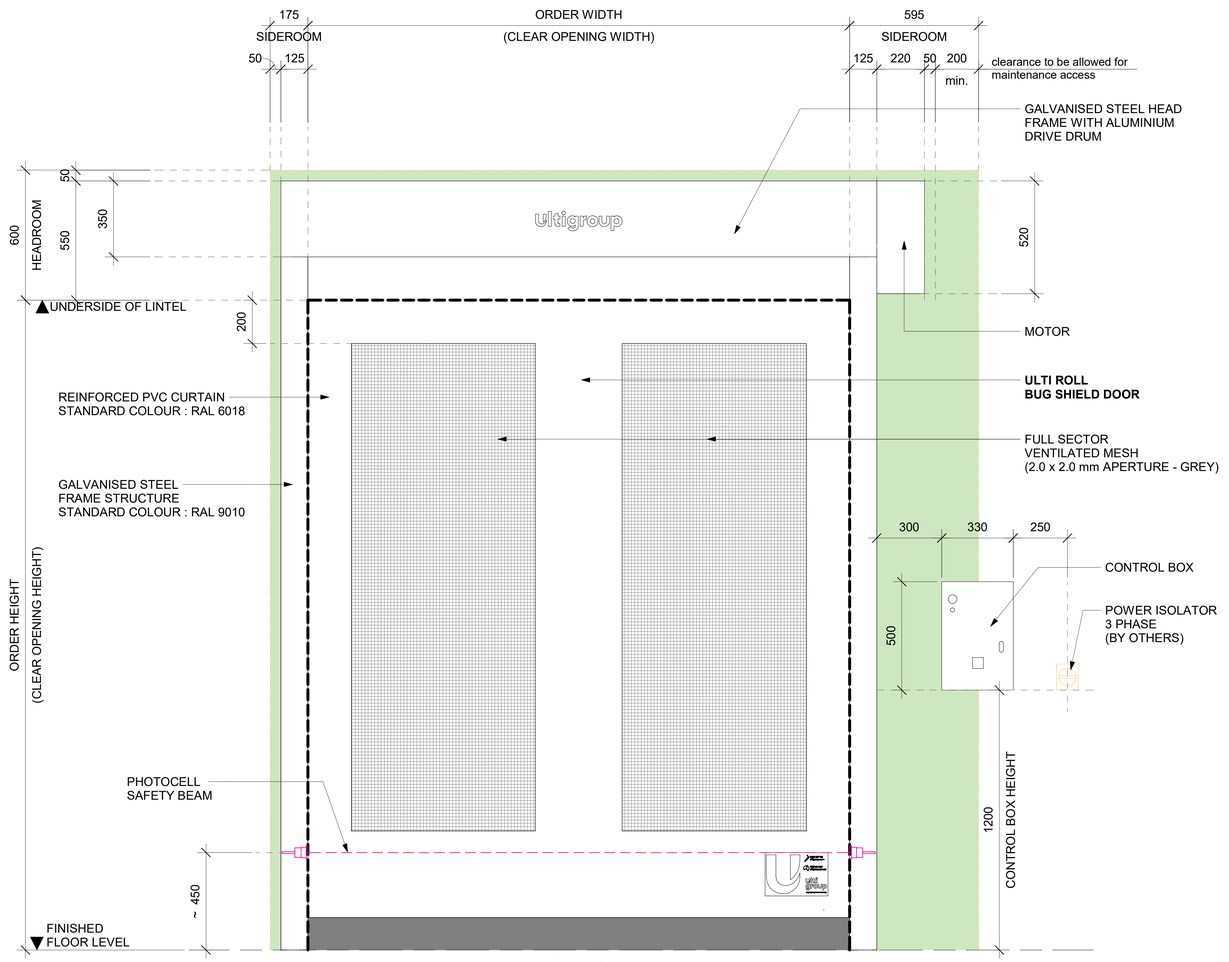

3 / - **FRONT ELEVATION VIEW**

SCALE: 1:10 MTS.

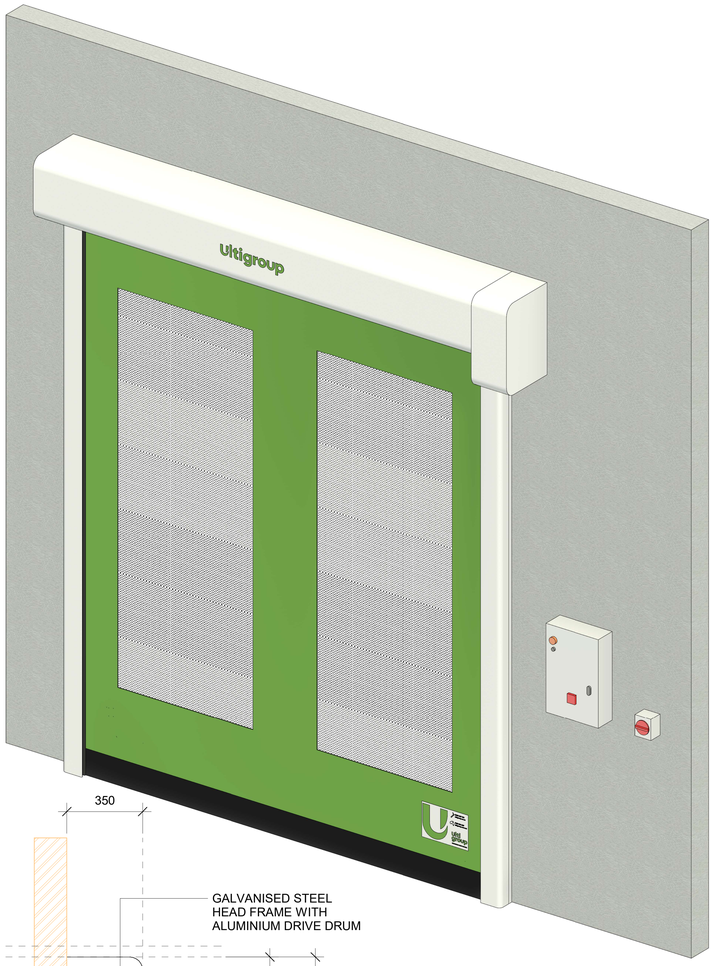

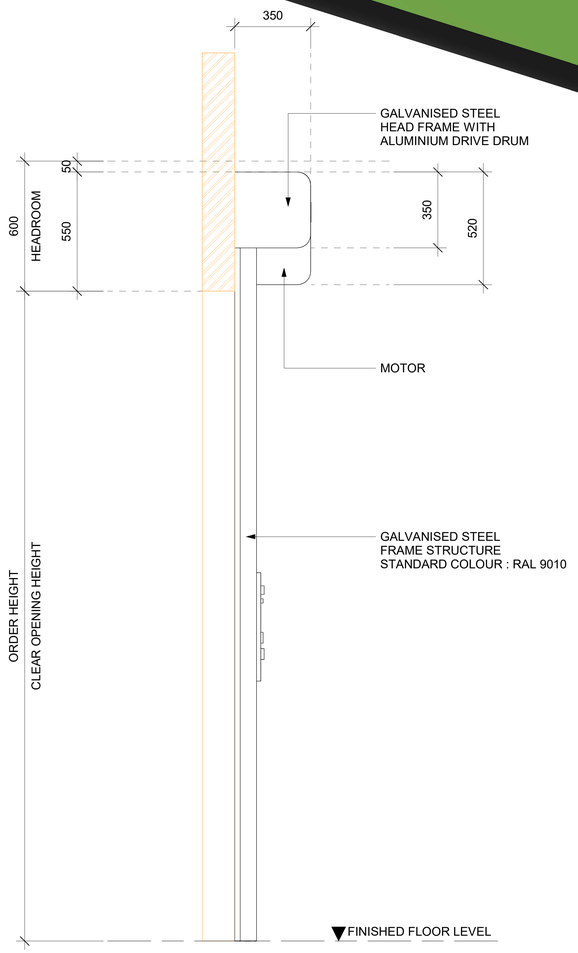

2 / - **3D VIEW**

SCALE: N.T.S.

4 / - **SIDE ELEVATION VIEW**

SCALE: 1:12 MTS.

ulti group

© Ulti Group Ltd, 2024

NOTE:

CONTACT ULTI GROUP FOR ANY CUSTOMISATIONS AND TO DISCUSS PROJECT SPECIFIC INFORMATION

www.ultigroup.co.nz
hello@ultigroup.co.nz
Phone: 0800 807 753
105 Glover Road, Hawera, 4610

SPECIFICATIONS :

RELEASED VERSION NO. :	**25.1.0**
PRODUCT GROUP :	**HIGH SPEED DOORS**
APPLICATION :	**INTERNAL & EXTERNAL**
STANDARD SIZE :	**3500 mm WIDE x 4000 mm HIGH**
MINIMUM SIZE :	**500 mm WIDE x 600 mm HIGH**
MAXIMUM SIZE :	**6000 mm WIDE x 6000 mm HIGH**
HEADROOM :	**600 mm**
SIDE ROOM - MOTOR SIDE :	**595 mm**
SIDE ROOM - NON MOTOR SIDE :	**175 mm**
STANDARD FRAME MATERIAL :	**GALVANISED STEEL**
STANDARD FRAME COLOUR :	**RAL 9010 - WHITE**
STANDARD CURTAIN MATERIAL :	**REINFORCED PVC FABRIC CURTAIN**
CURTAIN COLOUR (INSIDE / OUTSIDE) :	**RAL 6018 - STANDARD**
VISION PANELS :	**N / A**
VENTILATION :	**VENTILATED MESH 2.0 x 2.0 mm APERTURE COLOUR : GREY**
POWER SUPPLY :	**3 PHASE, 400V + NEUTRAL + EARTH 16 Amp (BY OTHERS)**

NOTES :

- **TO BE VIEWED IN CONJUNCTION WITH PRODUCT SPECIFICATION AND FIXING LAYOUT DRAWING.**
- **FINISHED FLOOR LEVEL MUST BE 100% FLAT AND FREE OF OBSTRUCTIONS IN DOOR MOVEMENT AND CLEARANCE ZONE**
- **ALL DOORS UP TO 3000mm HIGH SHALL HAVE THE LOW HEADROOM CONFIGURATION AS STANDARD**

- CLEARANCE ZONE

- BY OTHERS PRIOR

TITLE:

ULTI ROLL BUG SHIELD DOOR

SHEET NO. :	DATE :
1 OF 1	MAY 26, 2025

DRAWING NUMBER :

ULTIROLL-BS-NZ-001

APPROVED BY :			S.PRESTIDGE
DRAWN BY :			J.ENRIQUEZ
SCALE :	As indicated	**SHT. SIZE :**	A0

*All dimensions are in millimeters unless otherwise specified